last modified: 01/20/10 printed: 01/20/10 by bk H:\Projects\2009\9037 CWP-Eagleville Brook\Drawings\9037-GD.dwg

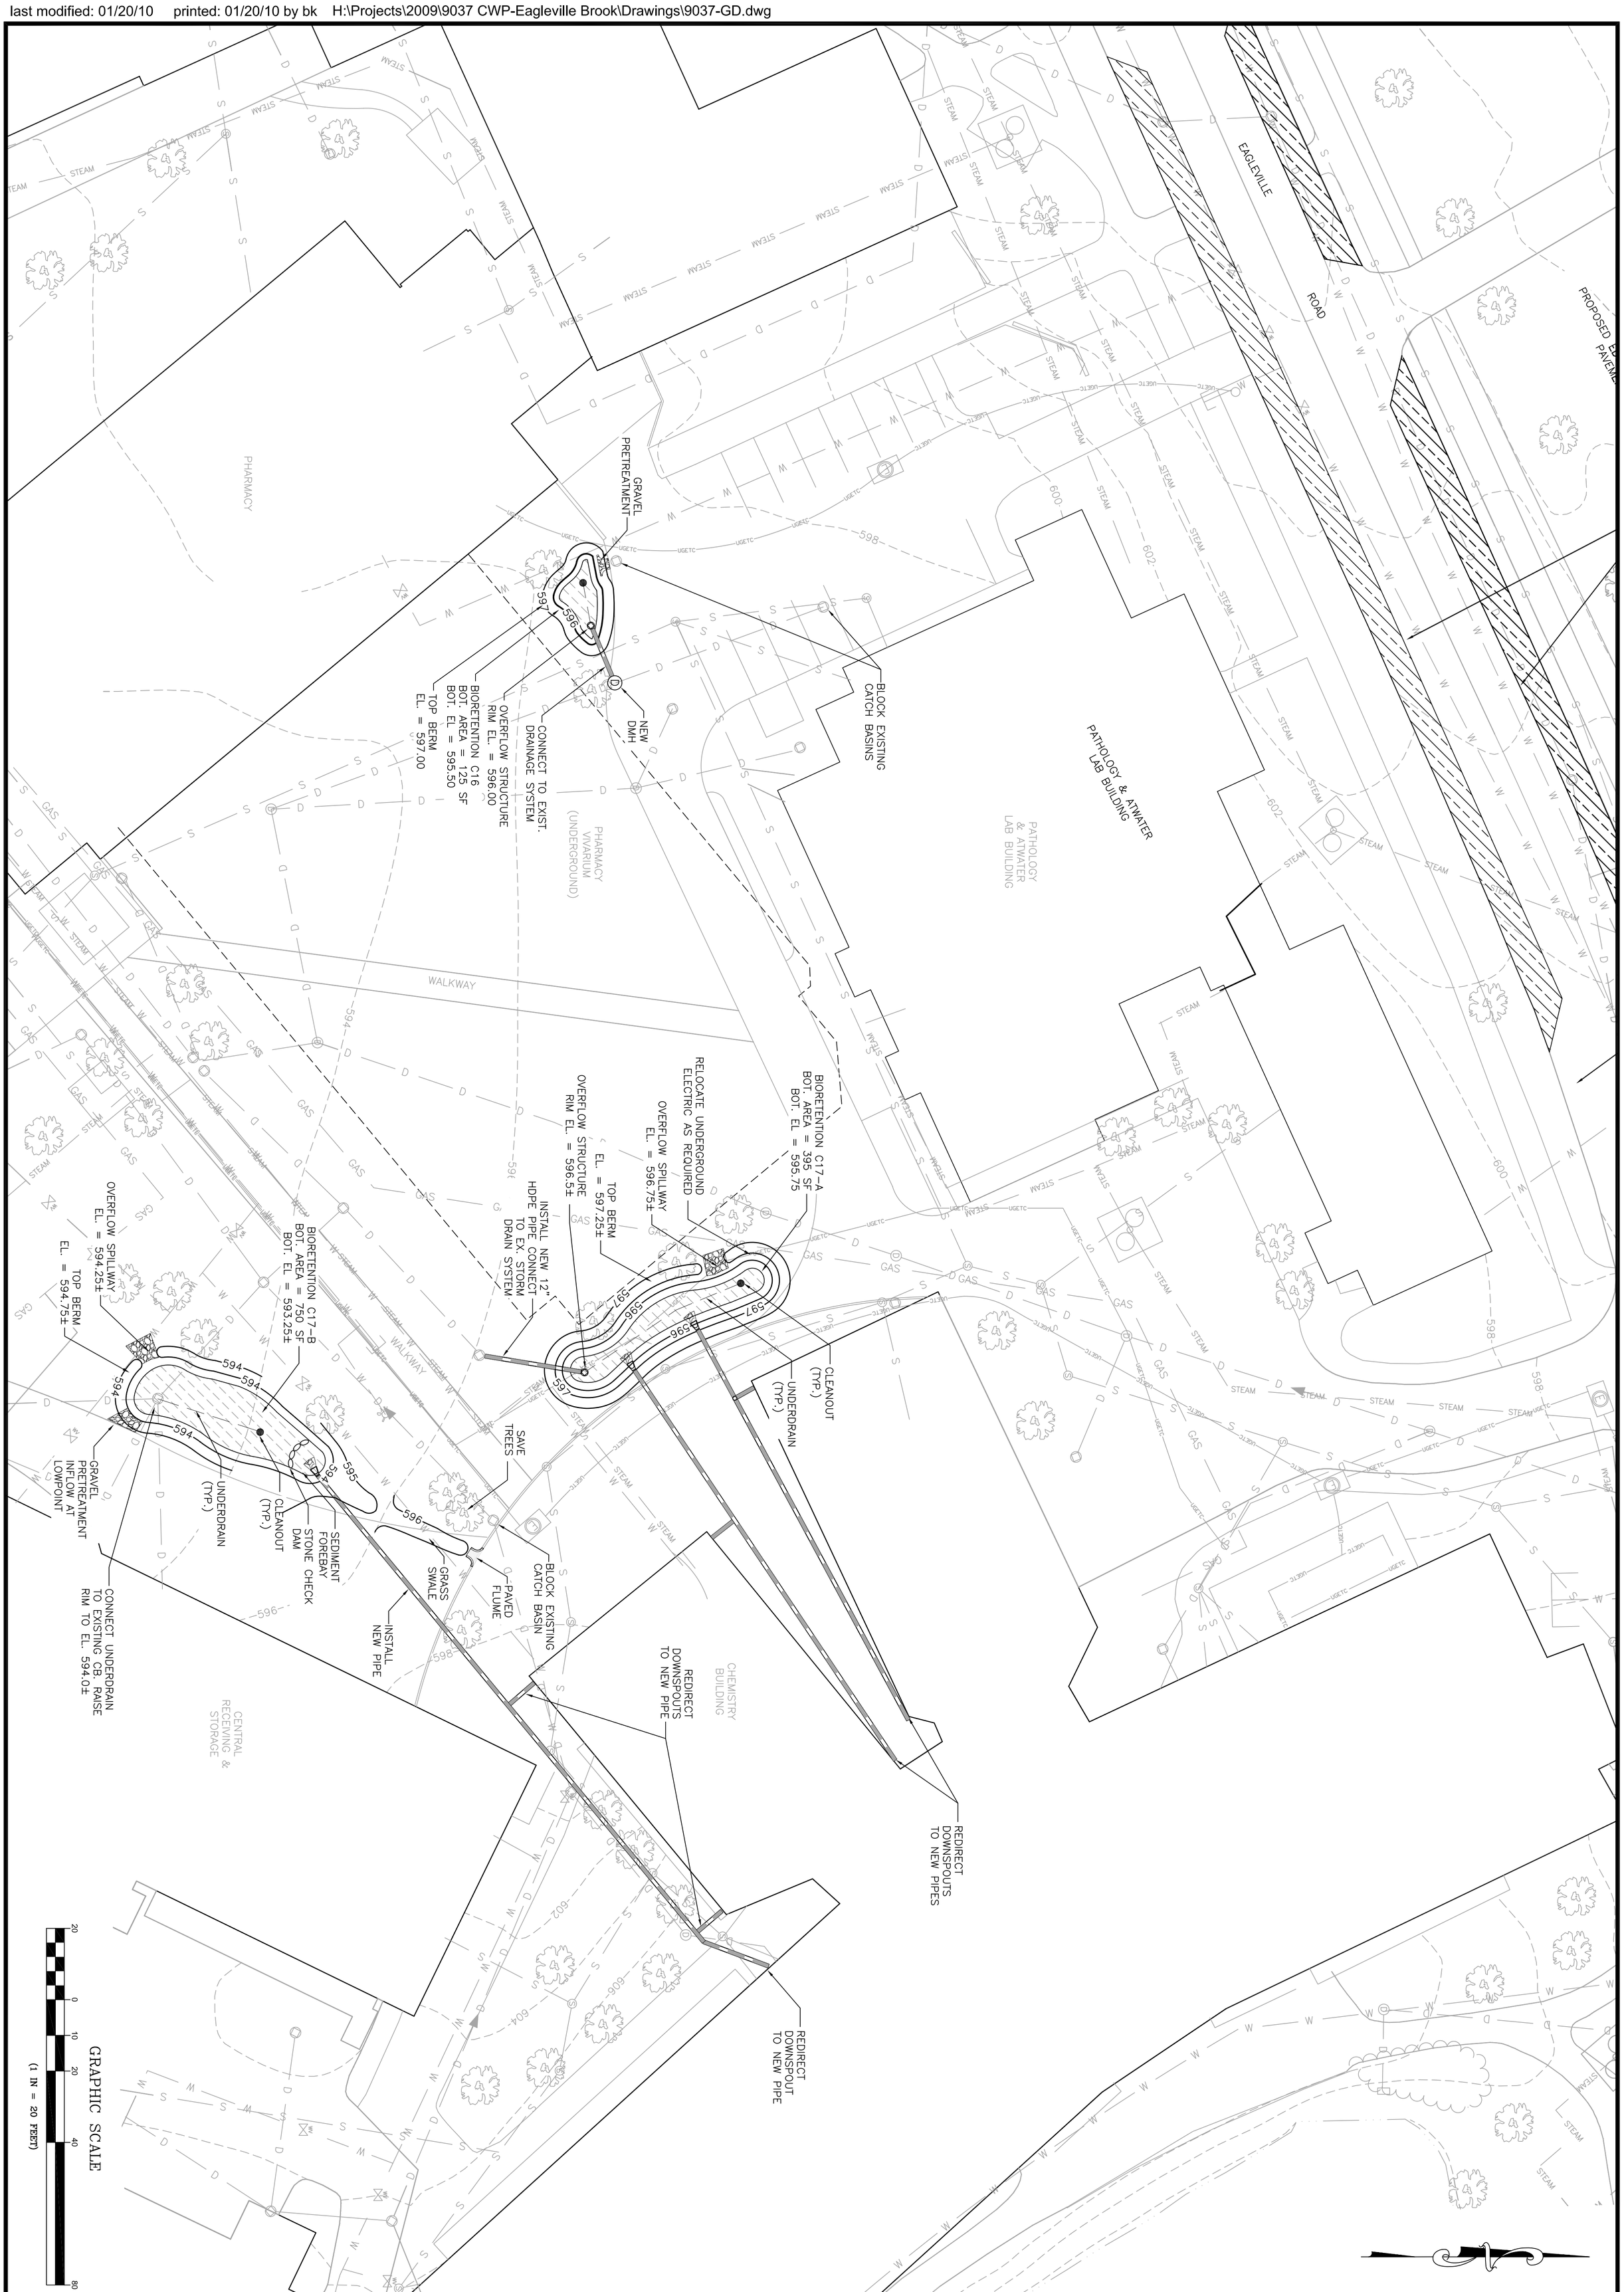

Sheet Number: 9 of 13

Project Number: 9037

Registration:

DRAFT
NOT FOR CONSTRUCTION

Existing Conditions Provided By:
University of Connecticut Facilities

Phone: ----
Fax: ----
Dated: November 2009

Prepared For:
Center for Land Use Education and Research
University of Connecticut
Chester Arnold
P.O. Box 70
Hadam, CT 06439
Phone: (860) 345-5230
Fax: ----

Plan Set:
EAGLEVILLE BROOK IMPERVIOUS COVER TMDL RETROFIT PROJECT UNIVERSITY OF CONNECTICUT

Plan Title:
25% DESIGN CONCEPT SITE C16-17

Horsley Witten Group, Inc.
Sustainable Environmental Solutions
www.horsleywitten.com
90 Route 6A Sandwich, MA 02563
508-833-6600 voice 508-833-3150 fax

Center for Watershed Protection
8390 Main Street 2nd Floor
Ellicott City, MD 21043
410-461-8323 voice 410-461-8324 fax

Date:	Designed By:	Drawn By:	Checked By:
01/20/2010	KAC/DSC	ERK	RAC

Revisions

Rev.	Date	By	Appr.	Description
1				
2				
3				
4				
5				
6				
7				